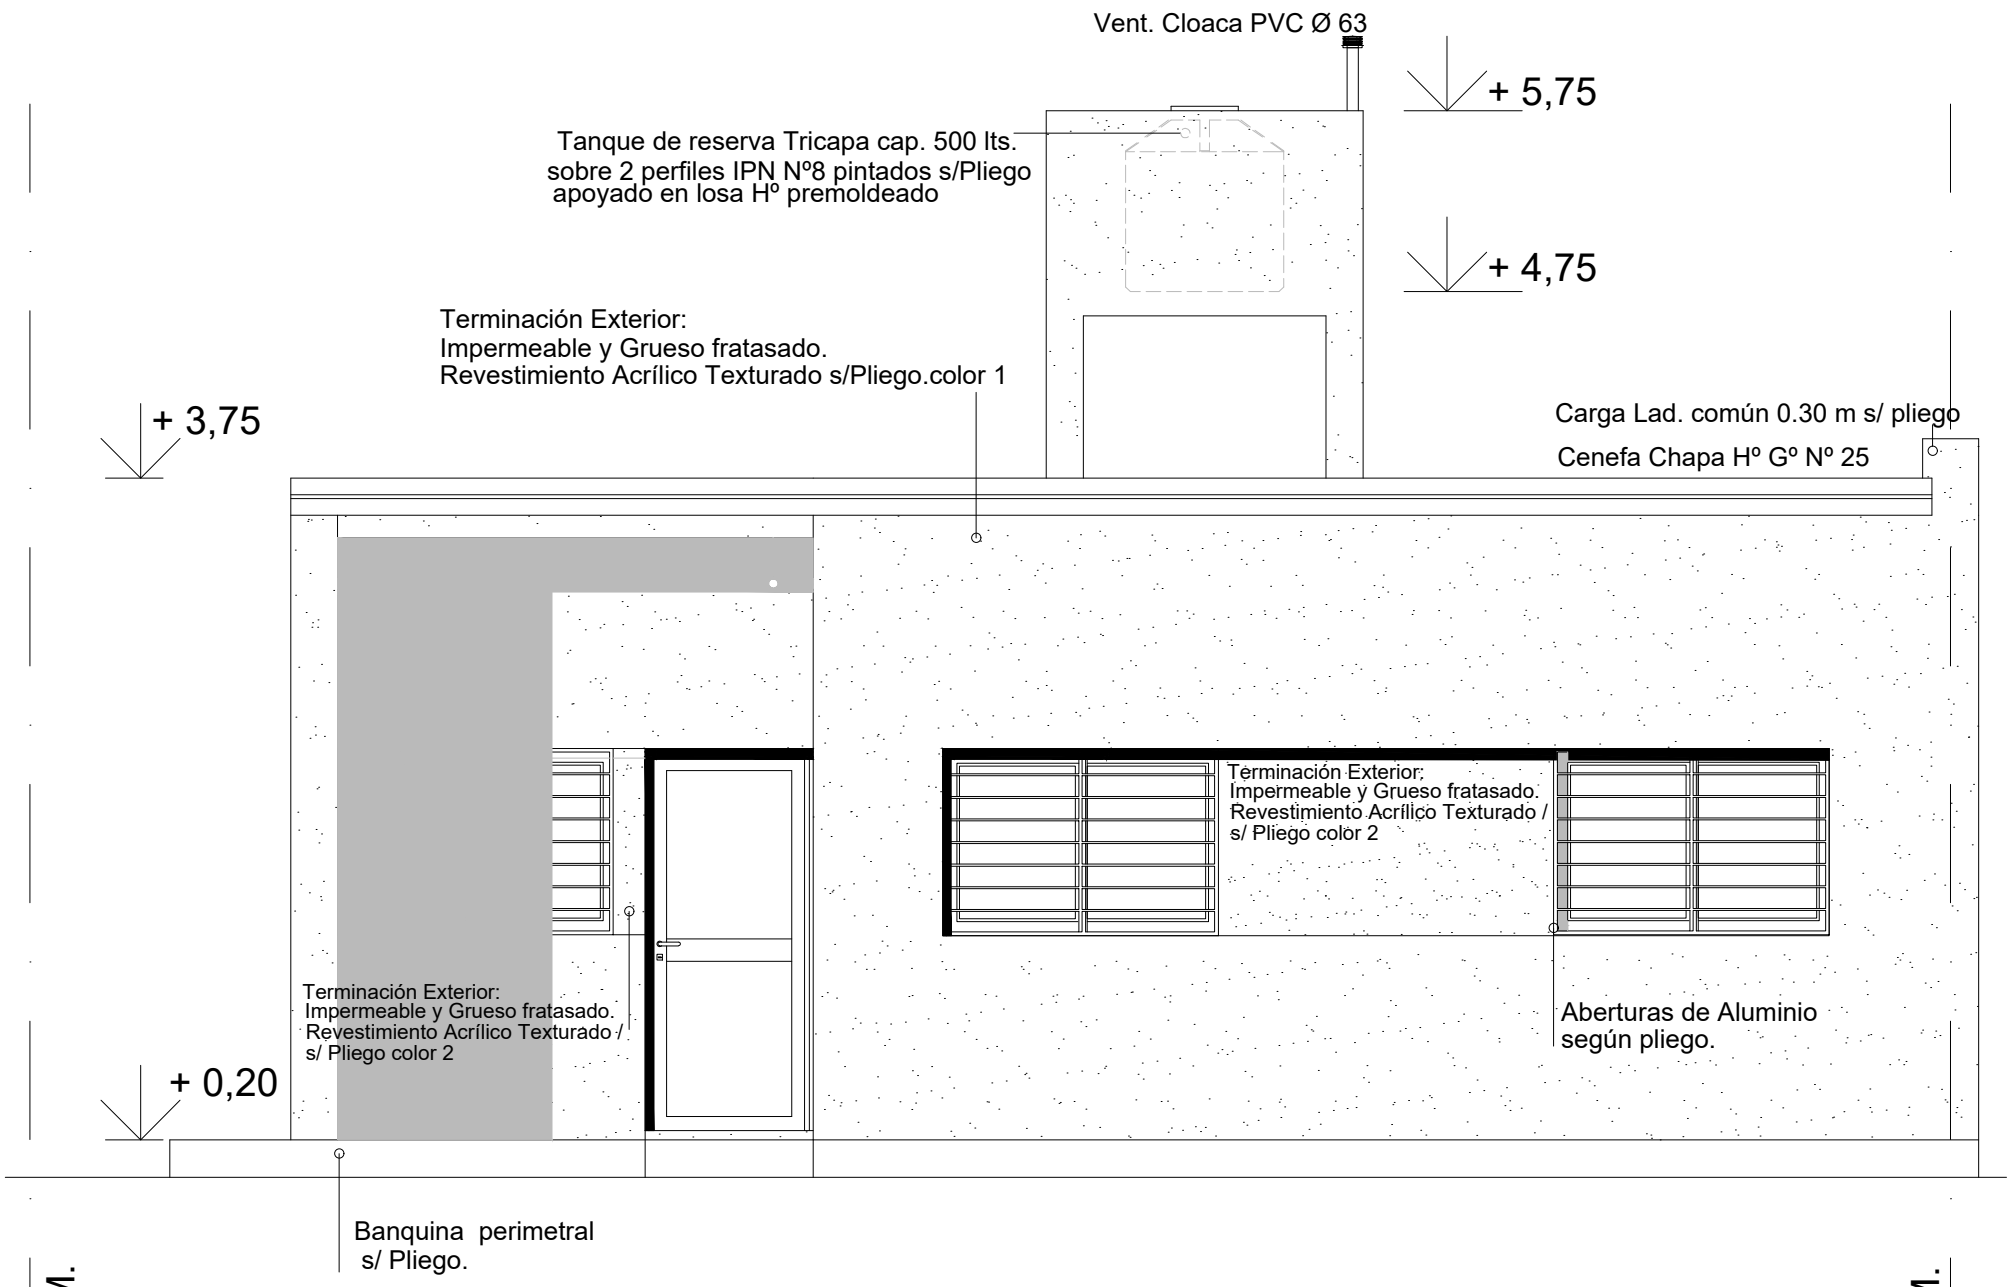

E.M.

FACHADA

E.M.